CITY OF SUNRISE

Community Development Department
Building Division
10770 West Oakland Park Boulevard · Sunrise, FL 33351
P: 954.572.2354
Website: www.sunrisefl.gov · E-mail: AskBuilding@SunriseFL.gov

Time/Date Stamp:

Residential Overhead or Underground Service Change

JOB ADDRESS _____

_____

CONTRACTOR'S NAME _____

OWNER'S NAME _____

ALL CONDUCTORS SIZED PER NEC ARTICLE 220

ALL UNDERGROUND SERVICE CONDUCTORS MUST HAVE A WARNING RIBBON 12" ABOVE CONDUIT 300.5 (D) (3)

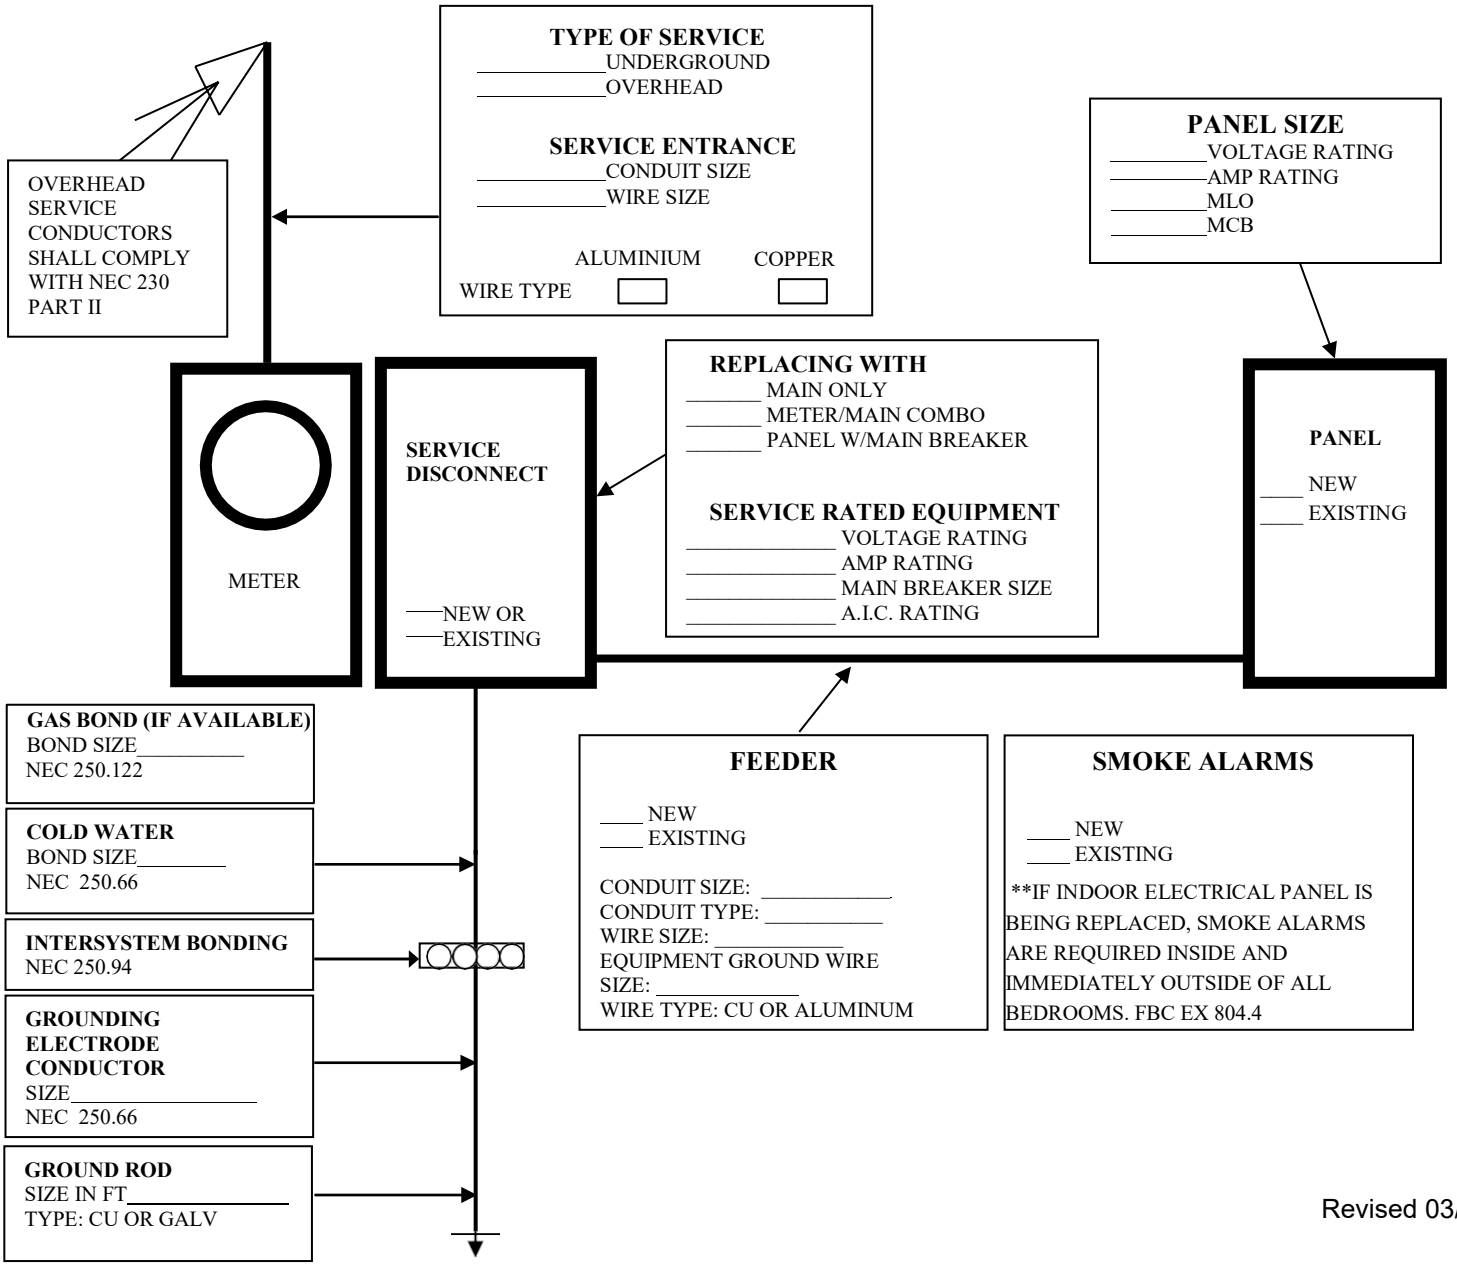

Revised 03/2024